FFURFLEN GAIS ADRAN 58 / *SECTION 58 REQUEST FORM*

Rhaid cyflwyno 3 mis cyn cychwyn y Gwaith /*Must be submitted 3 months in advance of commencement of work*

ENW'R PROSIECT NEU GYNLLUN: ***NAME OF PROJECT OR SCHEME:***	**Bro Silyn**
ENW STRYD: ***STREET NAME:***	**B4418**
USRN:	**46400158**
CYFEIRNOD GRID: ***GRID REFERENCE:***	**o/*from*** **E 249340** **N 952644** **i/*to*** **E 249399** **N 352635**
DYDDIAD DECHRAU'R GWAITH: ***DATE OF COMMENCEMENT OF WORK:***	14 October 2019
MATH O WAITH: ***TYPE OF WORK:***	**Resurfacing**
ENW RHEOLWR PROSIECT: ***PROJECT MANAGER NAME:***	**Barry Naylor Williams**
MANYLION Y CONTRACTWR: ***CONTRACTOR'S DETAILS:***	**Hogan Construction Ltd**
DYDDIAD DECHRAU'R ADRAN 58: ***DATE SECTION 58 TO COMMENCE:***	14 October 2019
HYD Y ADRAN 58 (FAINT O BLYNEDD) ***LENGTH OF SECTION 58 (HOW MANY YEARS)***	**5 Years**
RHIF ELGIN (ETON): ***ELGIN (ETON) NUMBER:***	**QM50219129135938630**
GOFYNNWYD AMDANO GAN: ***REQUESTED BY:***	**Enw / *Name: Barry Naylor Williams*** **Rhif Ffon / Phone Number: 01286 679760**
DYDDIAD: ***DATE:***	**21/05/2019**
PLAN YN DANGOS MAINT Y CYNLLUN: ***PLAN SHOWING EXTENT OF SCHEME:***	**Allwch chi ddarparu cynllun ar wahan yn dangos maint y cynllun? *Can you provide a separate plan showing extent of the scheme?***

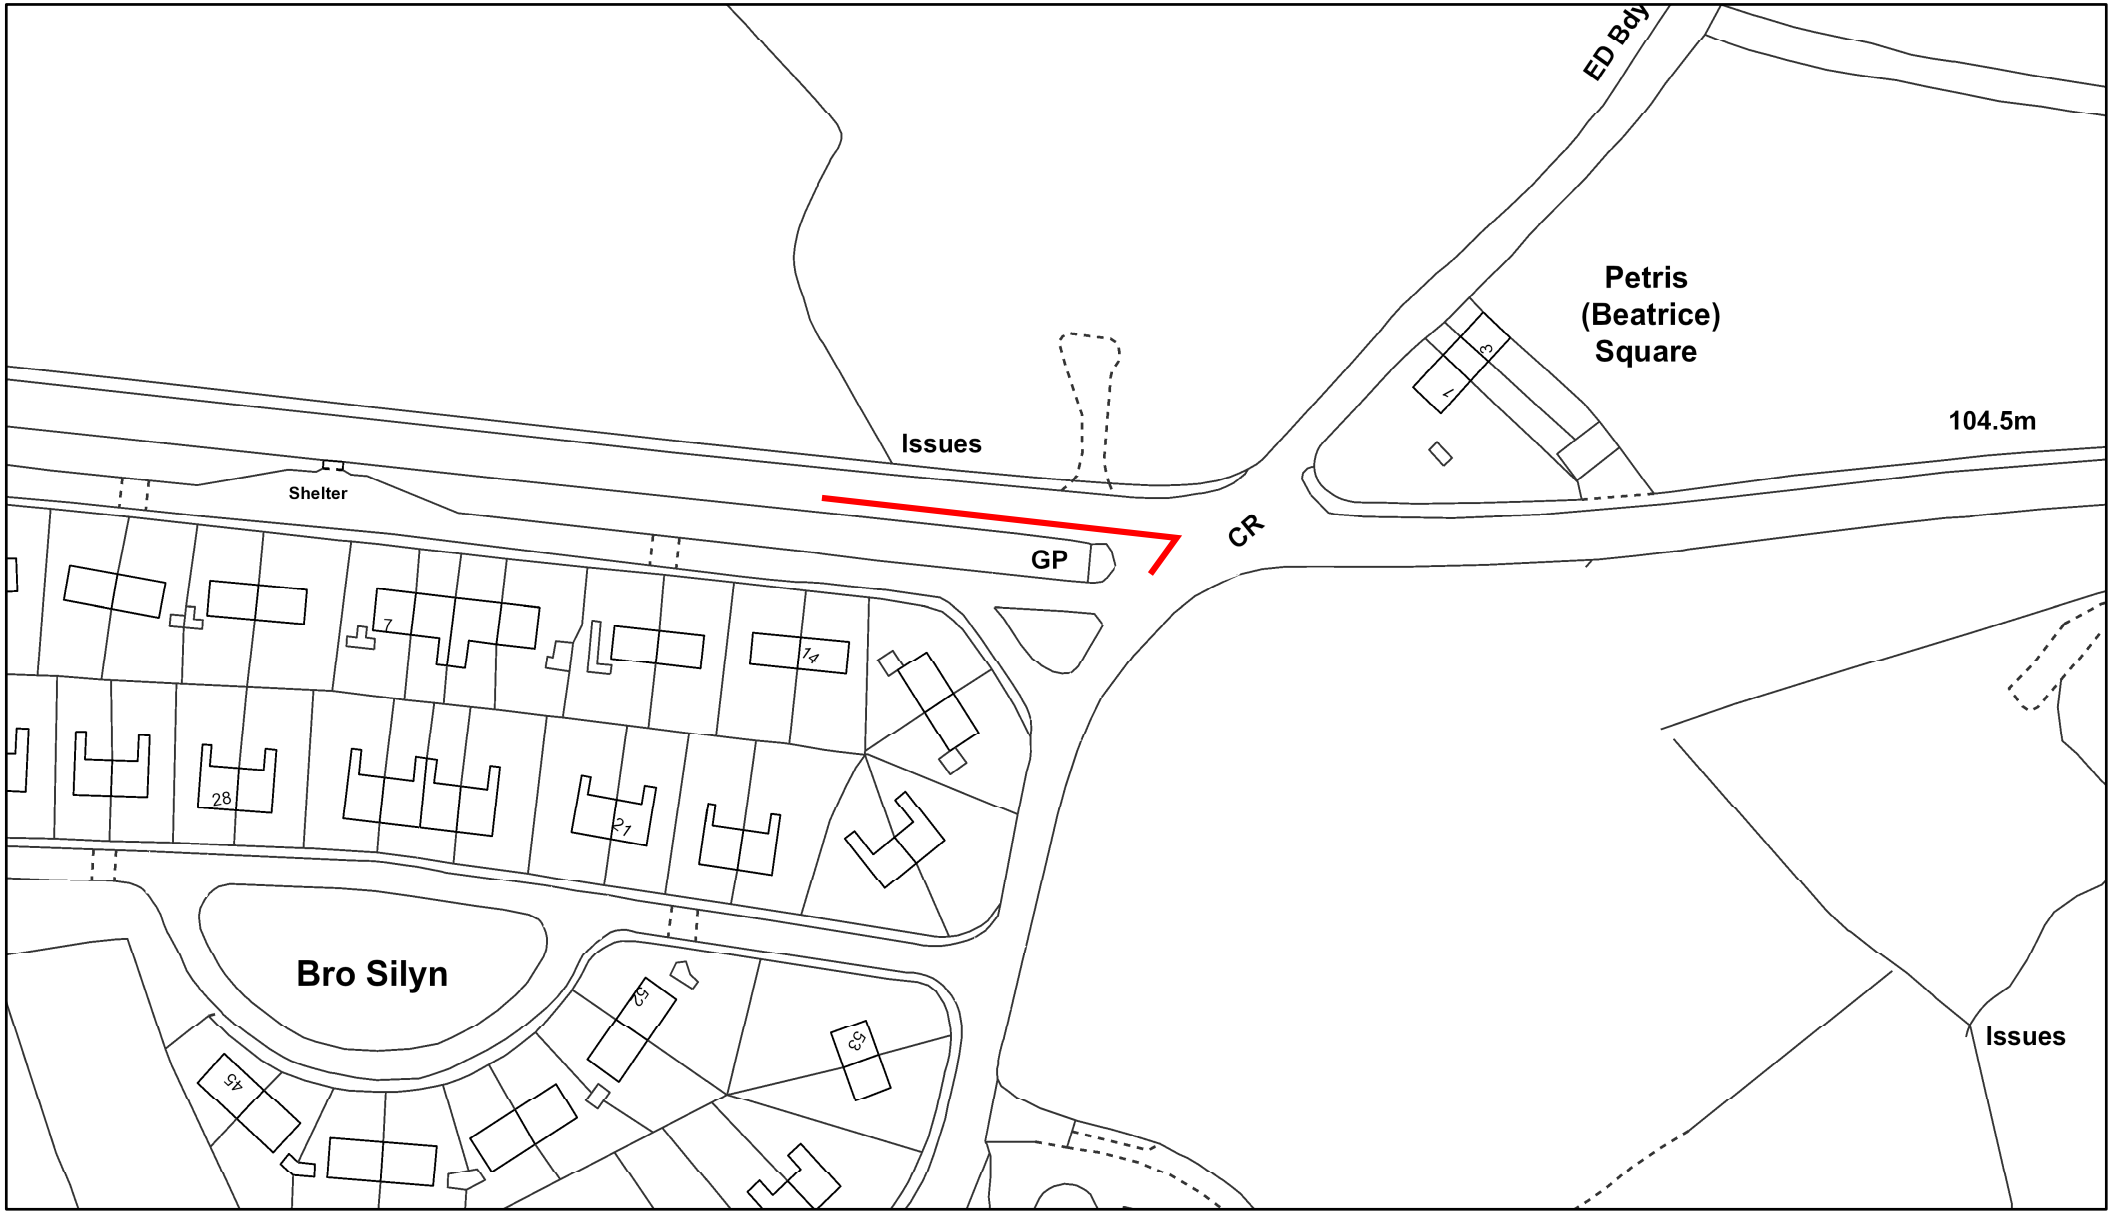

May 21, 2019

1:1,250

0 0.01 0.02 0.04 mi

0 0.015 0.03 0.06 km

MapGwynedd

© Hawlfraint y Goron a hawliau cronfa ddata 2019 Arolwg Ordnans 100023387 - Cyngor Gwynedd